IMPORTANT:- Licensable activities can take place anywhere within the red line. The position of loose furniture and equipment is shown for diagrammatic purposes only. Firefighting equipment is indicated but may be moved subject to the fire risk assessment carried out under the Regulatory Reform (Fire Safety) Order 2005 or by agreement with the fire officer.

EXISTING OCCUPANCY

EDA = EFFECTIVE DRINKING AREA

EXISTING (ALL AREAS IN SQUARE METRES)	EDA	CAPACITY
RESTAURANT FLOOR AREA INSIDE	60	
INTERIOR RESTAURANT CAPACITY (1sqm per person)		60
BAR FLOOR AREA INSIDE	14	
INTERIOR BAR CAPACITY (0.5 sqm Per Person)		28
EXTERIOR AREA	8	
EXTERIOR RESTAURANT CAPACITY (1sqm per person)		8
TOTAL	82m	96

EXISTING RESTAURANT/ WINE BAR

50% FEMALE = 48 PEOPLE

50% MALE = 48PEOPLE

TOTAL REQUIREMENTS	WC'S	WHB'S	URINALS	
FEMALE = 48	2	2	–	
MALE = 48	1	2	1	(2 ON PLAN)

SANITARY PROVISION IN RESTAURANT

Appliances	for male customers 1-400	for female customers
WC	1 per 100 or part of	2 per 50
Urinal	1 per 50 males	
Washand basin	1 per WC and 1 per 5 urinals	1 per WC

1 Cleaners cupboard with cleaners sink

1 Staff toilet

NOTE

This drawing should not be scaled.
The contractor is to verify all dimensions and conditions on site.
This drawing is the property of Natalie Weavers Interiors and they reserve the copyright.
It is issued on the understanding that it will not be copied, reproduced or disclosed in whole or in part to any unauthorised party without written permission from Natalie Weavers Interiors

KEY TO SYMBOLS

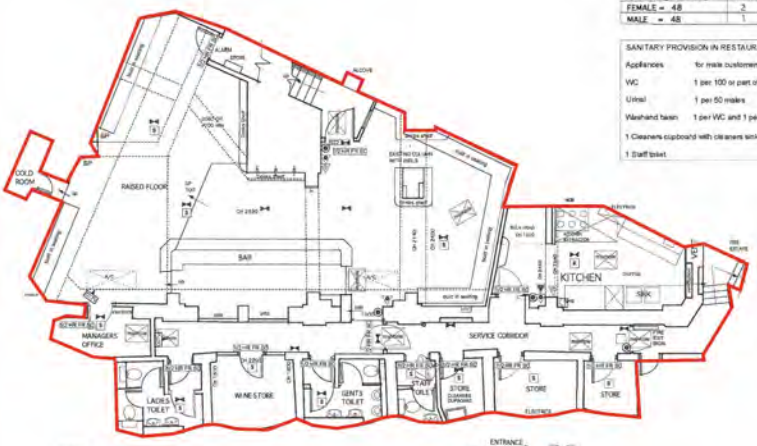

EXISTING
BASEMENT PLAN 1:100

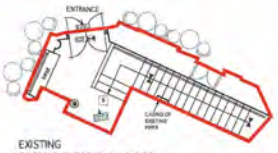

EXISTING
GROUND FLOOR PLAN 1:100

Job Name:

Drg Name:	EXISTING BASEMENT & GROUND FLOOR PLAN
Status:	For INFORMATION
Drawn by: NW	checked by:
Scale: 1:100	
Job/ Drg N°:	

IMPORTANT:- Licensable activities can take place anywhere within the red line. The position of loose furniture and equipment is shown for diagrammatic purposes only. Firefighting equipment is indicated but may be moved subject to the fire risk assessment carried out under the Regulatory Reform (Fire Safety) Order 2005 or by agreement with the fire officer.

EDA = EFFECTIVE DRINKING AREA

PROPOSED GROUND FLOOR (ALL AREAS IN SQUARE METRES)	EDA	CAPACITY
RESTAURANT FLOOR AREA INSIDE	83	
INTERIOR RESTAURANT CAPACITY (1sqm per person)		83
EXTERIOR AREA	8	
EXTERIOR RESTAURANT CAPACITY (1sqm per person)		8
TOTAL	91	91

PROPOSED RESTAURANT/ CAFE

50% FEMALE = 46 PEOPLE

50% MALE = 45 PEOPLE

TOTAL	WC'S	WHB'S	URINALS
FEMALE = 46	2	2	–
MALE = 45	1	2	1

SANITARY PROVISION IN A RESTAURANT / CAFE

Appliances	for male customers 1-400	for female customers
WC	1 per 100 or part of	2 per 50
Urinal	1 per 50 males	
Washand basin	1 per WC and 1 per 5 urinals	1 per WC

1 Cleaners cupboard with cleaners sink

1 Staff toilet 1WC 1WHB

NOTE

This drawing should not be scaled.
The contractor is to verify all dimensions and conditions on site.
This drawing is the property of Natalie Weavers Interiors and they reserve the copyright.
It is issued on the understanding that it will not be copied, reproduced or disclosed in whole or in part to any unauthorised party without written permission from Natalie Weavers Interiors

KEY TO SYMBOLS

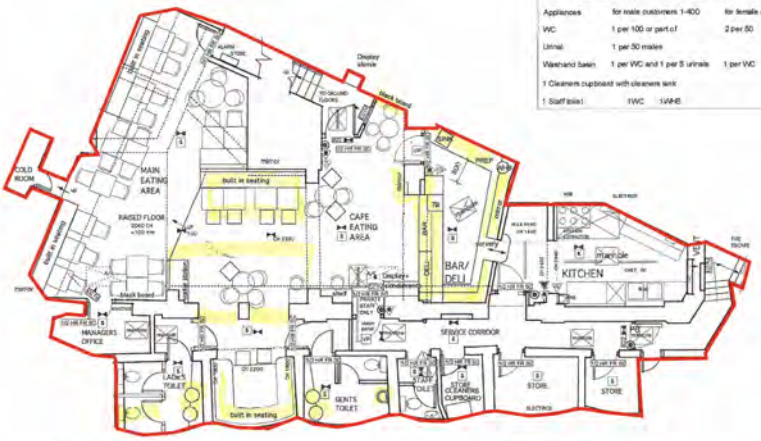

PROPOSED
BASEMENT PLAN 1:100

PROPOSED
GROUND FLOOR PLAN

Job Name:

Drg Name:	PROPOSED BASEMENT & GROUND FLOOR PLAN
Status:	For INFORMATION
Drawn by: NW	checked by:
Scale: 1:100	Date:
Job/ Drg N°:	